3 REAR ELEVATION
1/4"=1'-0"

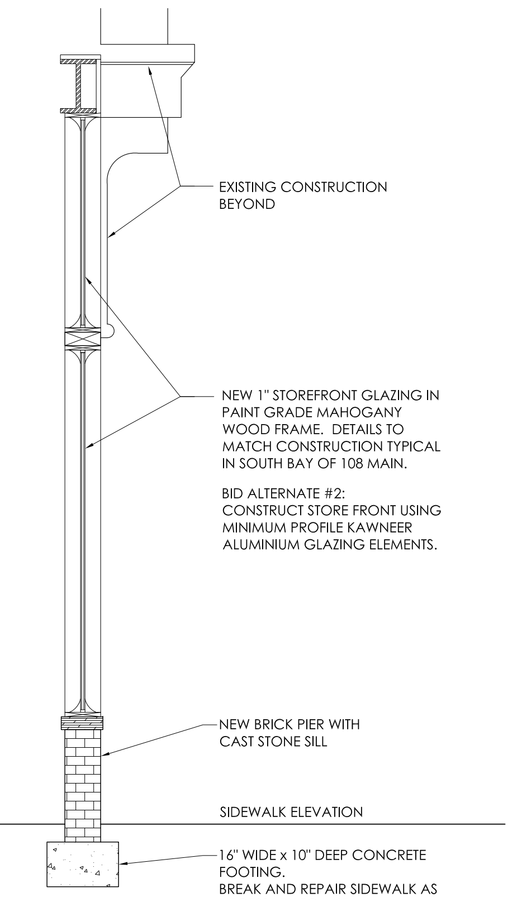

2 STOREFRONT SECTION
1/2"=1'-0"

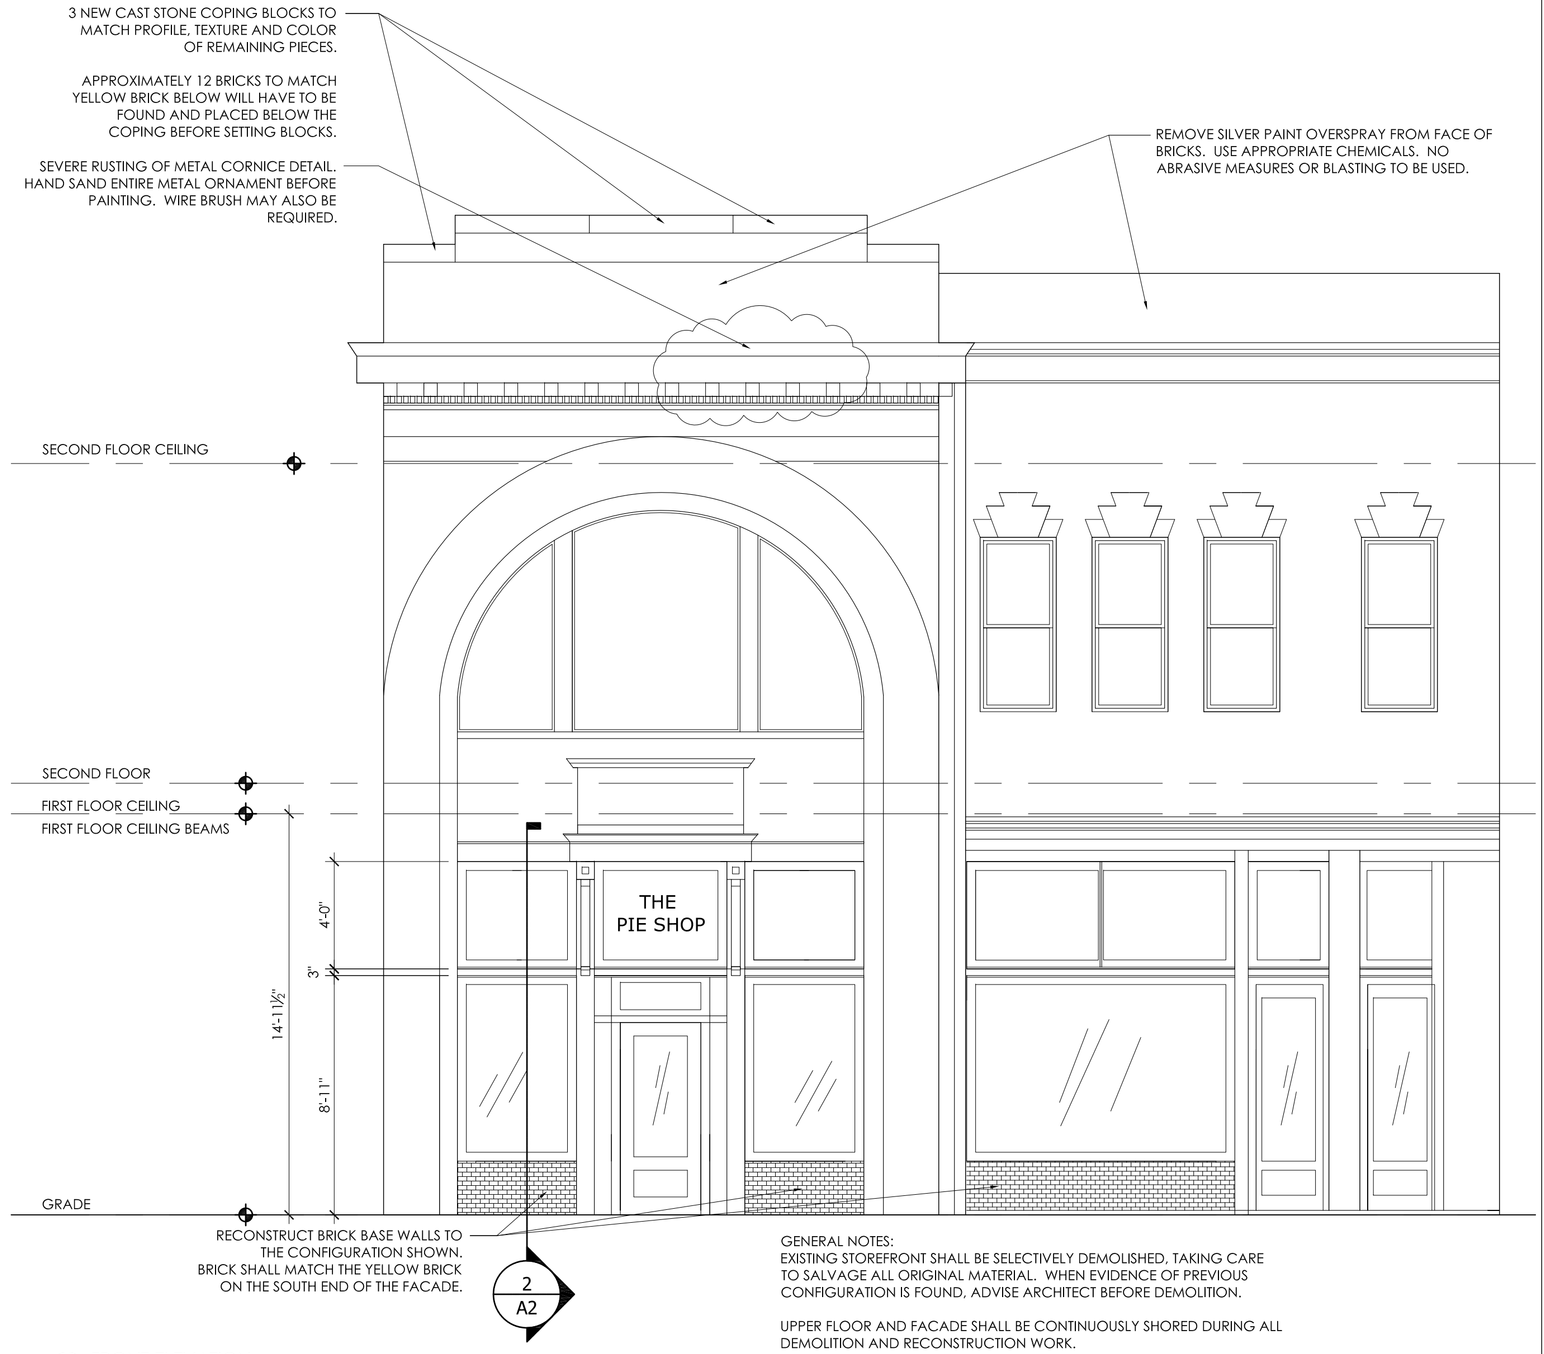

1 FRONT ELEVATION
1/4"=1'-0"

GENERAL NOTES:
EXISTING STOREFRONT SHALL BE SELECTIVELY DEMOLISHED, TAKING CARE TO SALVAGE ALL ORIGINAL MATERIAL. WHEN EVIDENCE OF PREVIOUS CONFIGURATION IS FOUND, ADVISE ARCHITECT BEFORE DEMOLITION.

UPPER FLOOR AND FACADE SHALL BE CONTINUOUSLY SHORED DURING ALL DEMOLITION AND RECONSTRUCTION WORK.

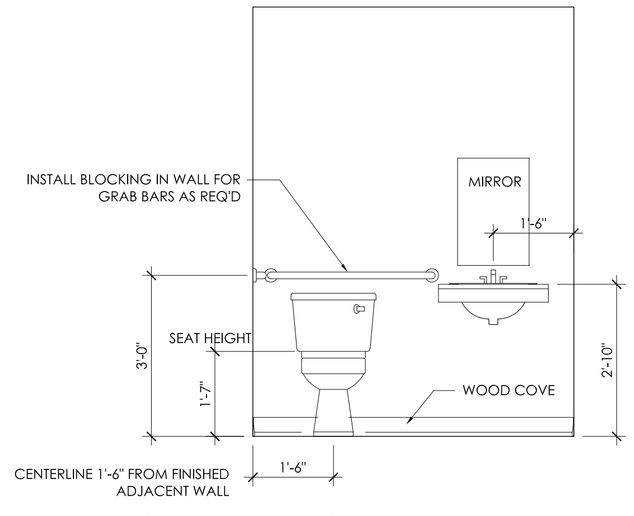

8A INTERIOR ELEVATION
1/2"=1'-0"

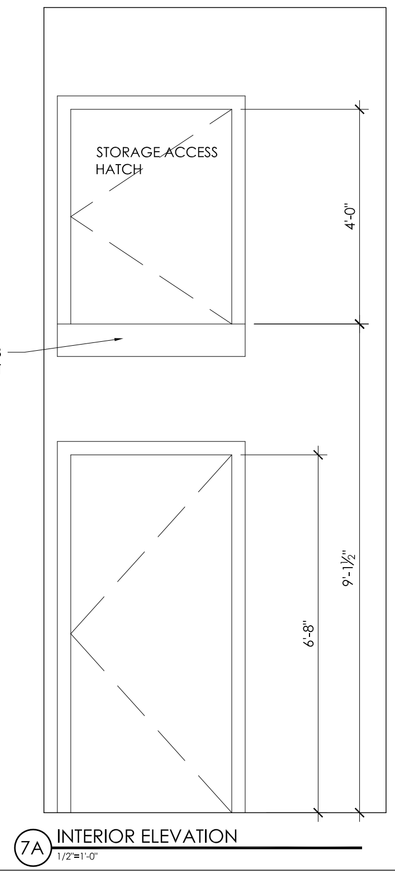

7A INTERIOR ELEVATION
1/2"=1'-0"

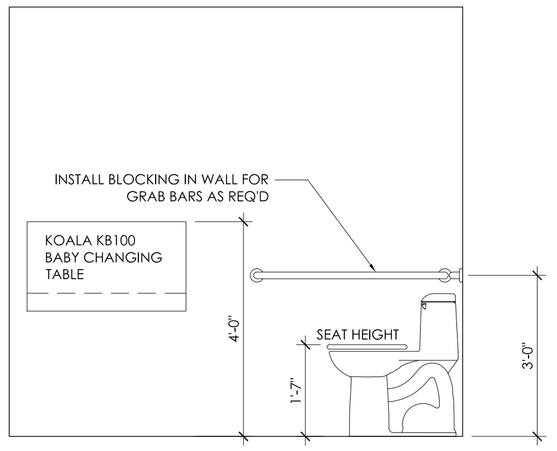

6B INTERIOR ELEVATION
1/2"=1'-0"

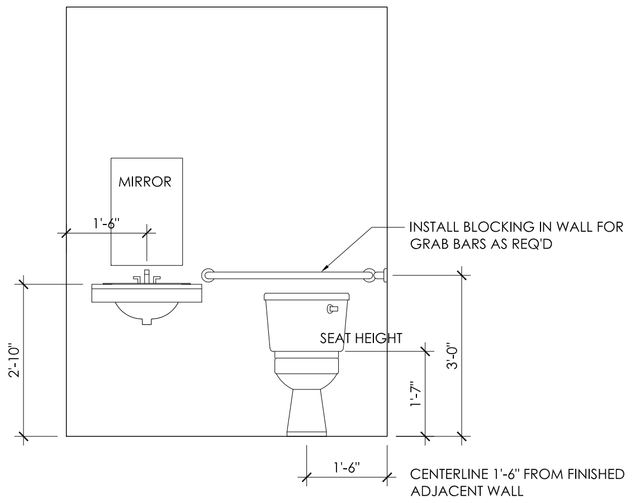

6A INTERIOR ELEVATION
1/2"=1'-0"

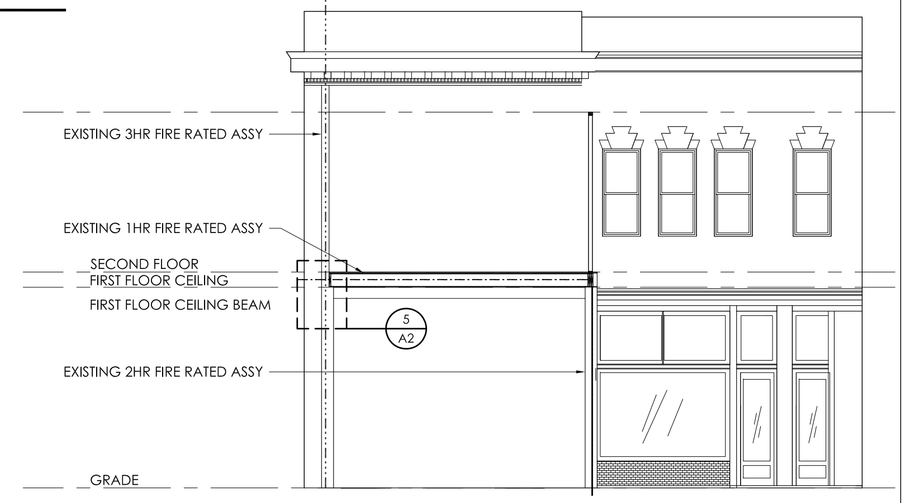

4 SECTION
1/8"=1'-0"

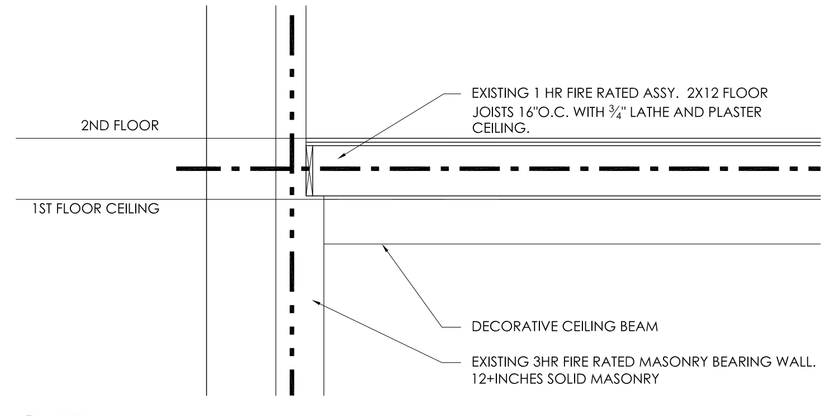

5 DETAIL
1/2"=1'-0"

TRAUB ARCHITECTURE + DESIGN, INC.
328A West Morgan Street
Raleigh, NC 27601
919.829.1291
919.829.1292 Fax

GERALD P. TRAUB
REGISTERED ARCHITECT
A 3488
NORTH CAROLINA
RALEIGH, N.C.

PROJECT # 2008-09

GENERAL NOTES:

COPYRIGHT © 2004 TRAUB ARCHITECTURE + DESIGN, INC. ALL RIGHTS RESERVED.
THESE PLANS ARE THE PROPERTY OF TRAUB ARCHITECTURE + DESIGN, INC. AND ARE NOT TO BE USED WITHOUT EXPRESS WRITTEN PERMISSION OF THE ARCHITECT. USE OF PLANS FOR CONSTRUCTION OF DUPLICATE BUILDINGS MUST BE AUTHORIZED BY THE ARCHITECT.
PLANS NOT VALID FOR CONSTRUCTION w/o APPROPRIATE PROFESSIONAL SEALS.
CONTRACTOR IS RESPONSIBLE FOR CONSTRUCTED VARIATIONS FROM THE INFORMATION DEPICTED.

Warrenton Pie Shop
108&110 S. Main Street
WARRENTON, NC

REVISIONS

DATE
12/10/09
DRAWN BY
DOC
PROJECT NO.
2008-09
SHEET TITLE
ELEVATION & SECTIONS
SHEET
A2

TRAUB ARCHITECTURE + DESIGN, INC.