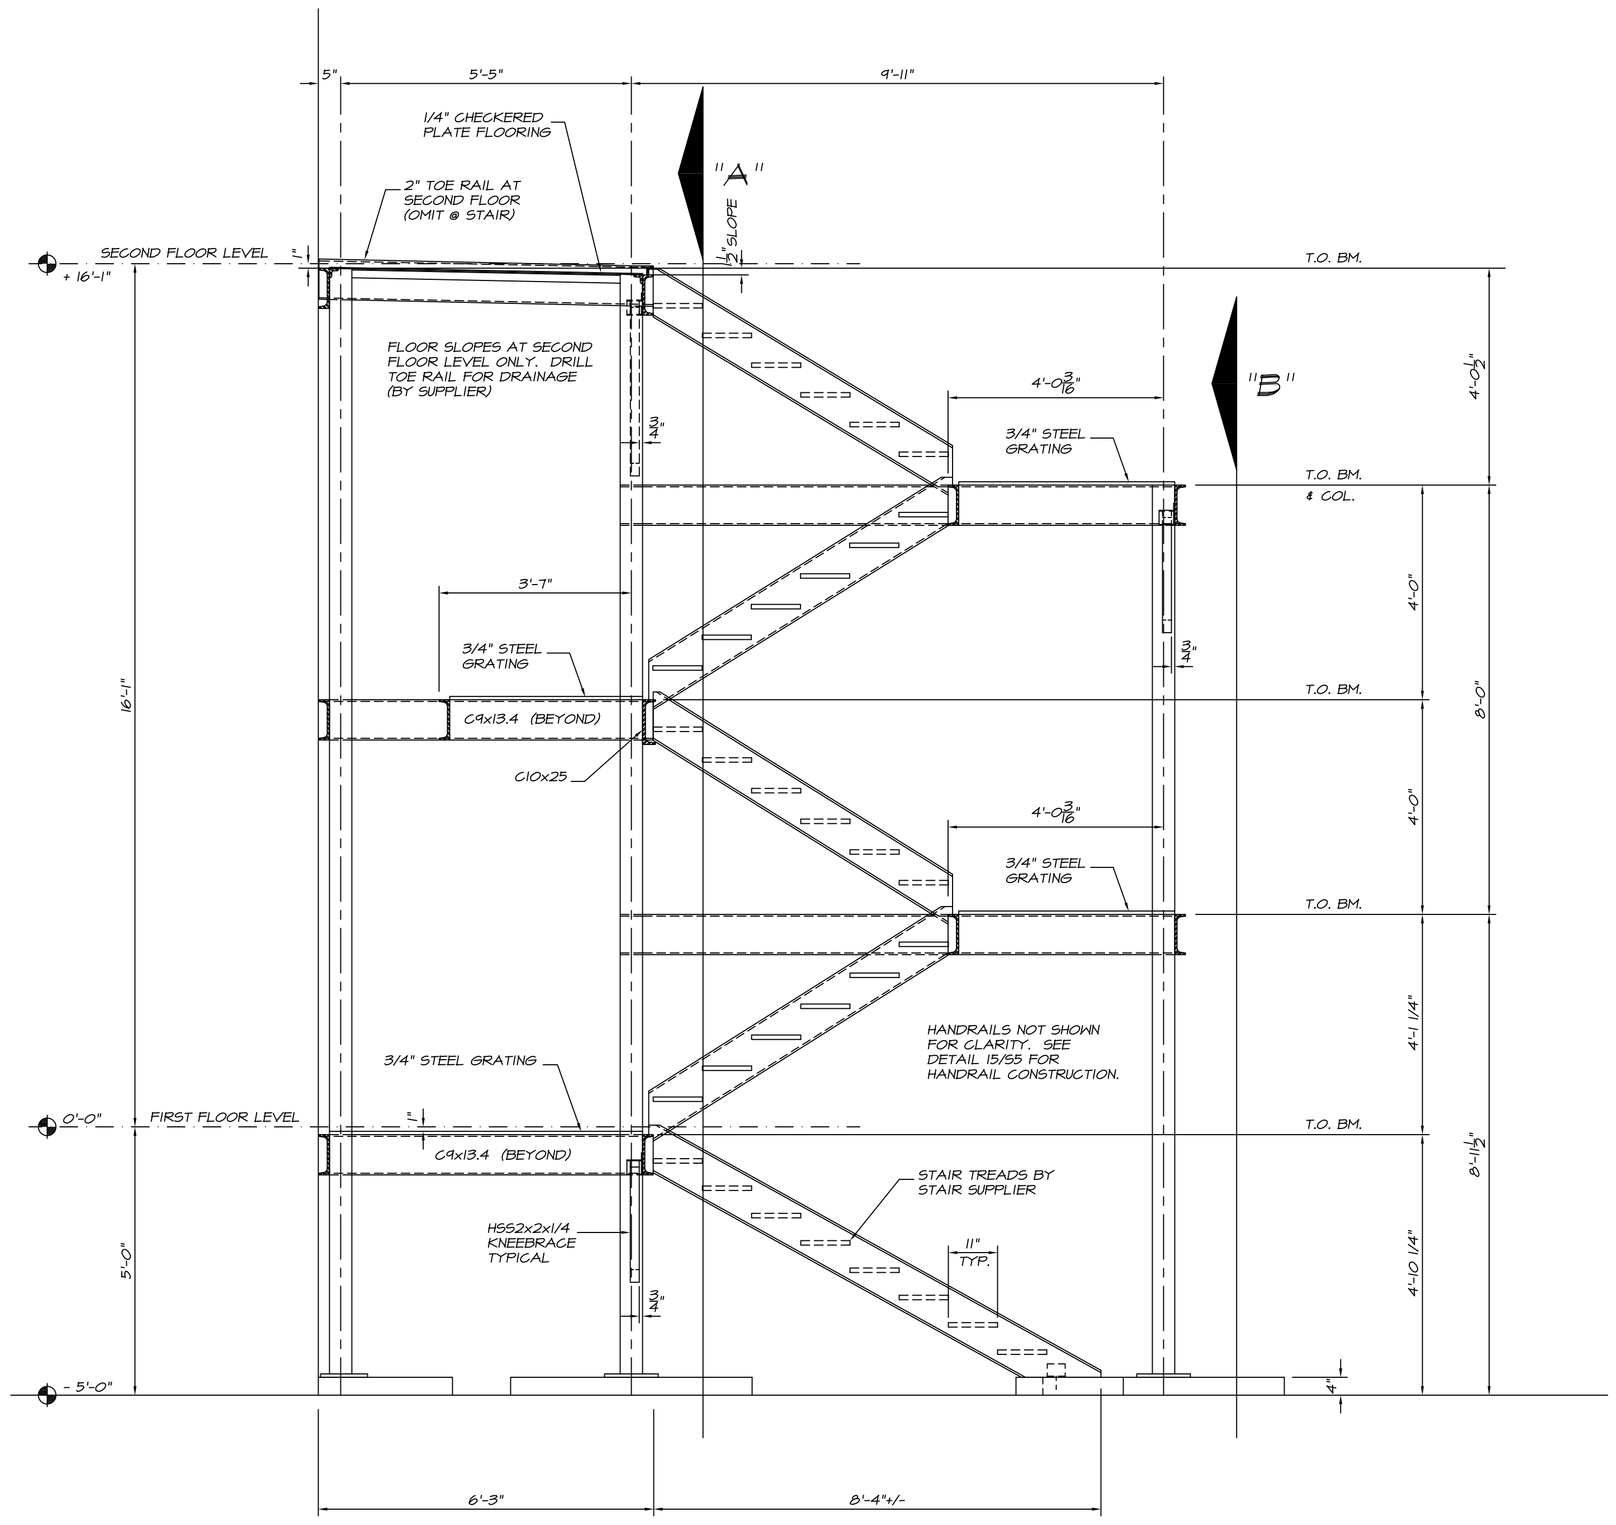

SECTION THROUGH STAIR TOWER

SCALE: 1/2" = 1'-0"

NOTE: RAIL SYSTEM & FLOOR JOISTS OMITTED FOR CLARITY.

FIRM LICENSE # C-0621

NORTH CAROLINA PROFESSIONAL SEAL 7906 ENGINEER JOHN W. HAYES

1/27/10

LYSAGHT & ASSOCIATES, P.A.
STRUCTURAL ENGINEERS
120 ST. MARY'S STREET
RALEIGH, NC 27605
919/833-0495

REV#	DESCRIPTION	DATE

WARRENTON PIE SHOP STAIR TOWER

WARRENTON, NC

FILE NAME: 8756.S2 (1/2" = 1'-0" SCALE)

DATE: 1/27/10

DRAWN: WJB

CHECKED: JWH

APPROVED: JWH

SHEET S2 OF 6 SHEETS

LA-8756